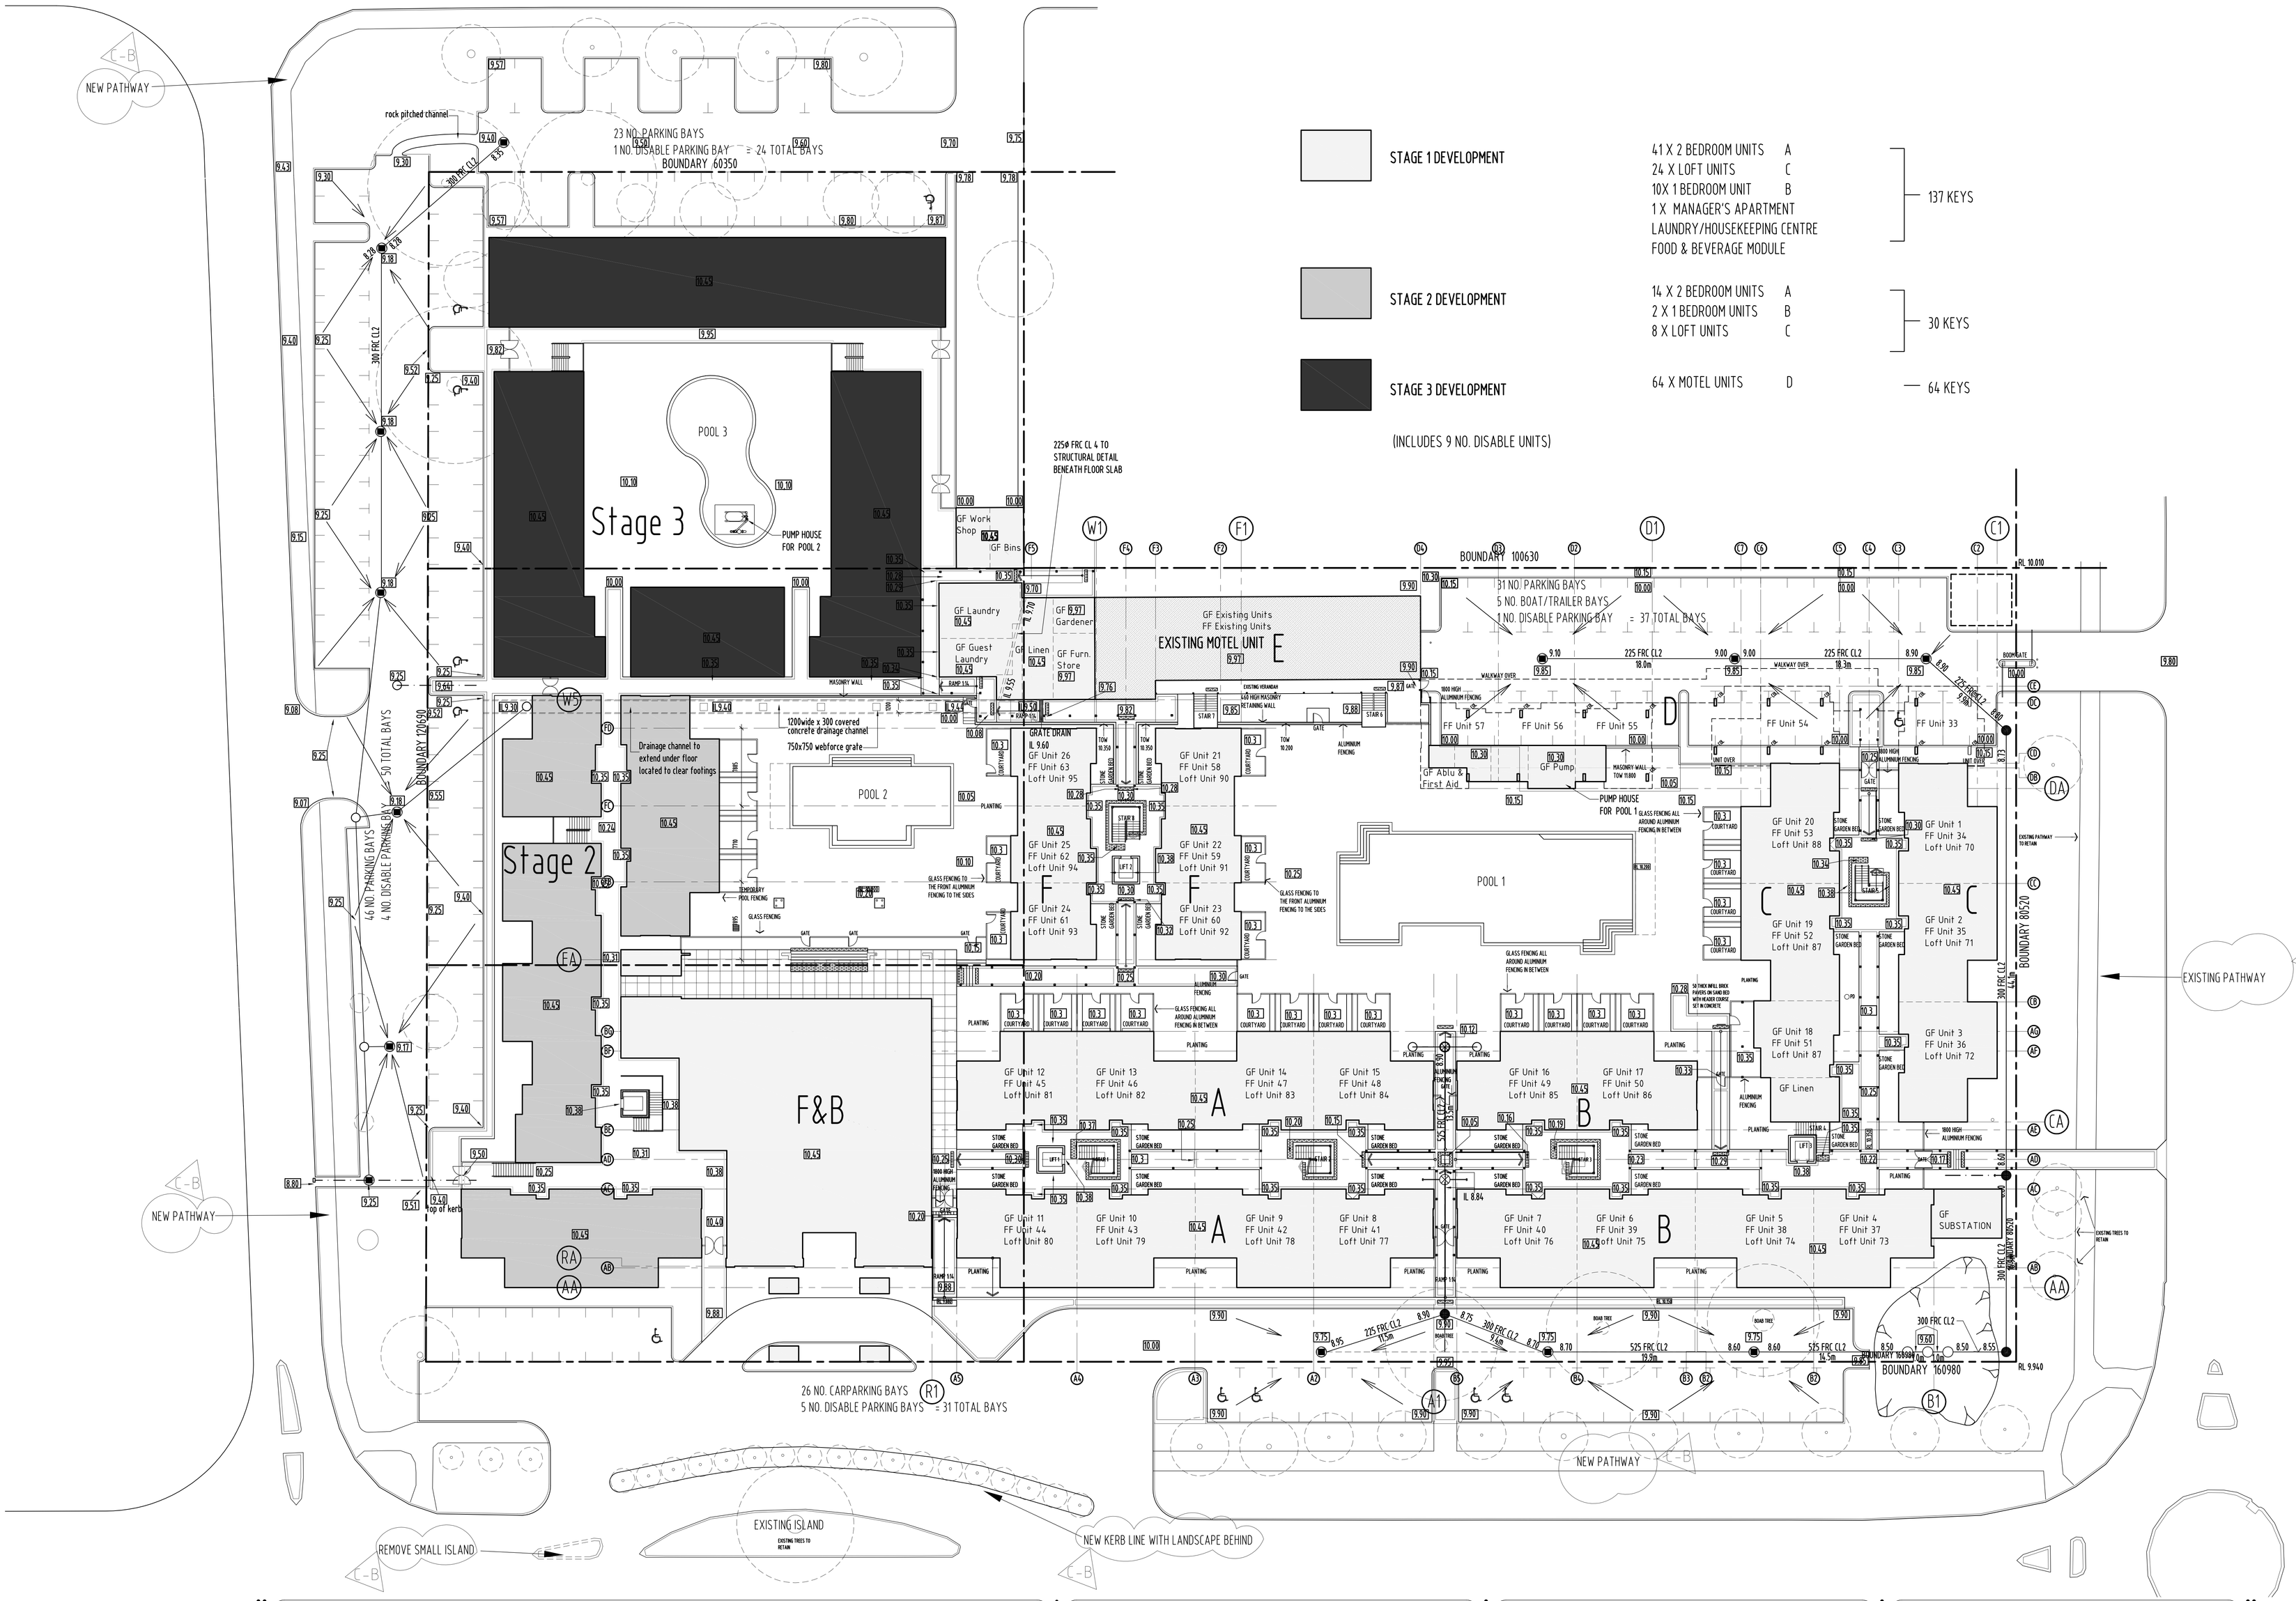

Rev.	Date	Notes
C-J	16/1/08	UPDATE PUMP HOUSE & ABLUTION FACILITIES
C-H	7/11/07	Added levels to phase 2 & laundry/store area & parking areas for phase 2 & 3
C-G	31/10/07	Levels on walkways updated, concrete channel added under ramp & phase 2 bldg
C-F	10/9/07	Levels at entry & lift/stairs of units updated All courtyard levels updated-- New pool layout
C-E	28/8/07	Extended stair 6&7 MOVED BLOCK F 600mm EASTWARDS
C-D	1/8/07	UPDATE LEVELS
C-C	9/7/07	PARKING ON ROBINSON STR. CHANGE
C-B	5/7/07	UPDATE AS PER REV

General notes

THIS IS A CAD DRAWING DO NOT AMEND MANUALLY. ALL DIMENSIONS MUST BE VERIFIED ON SITE BEFORE COMMENCING ANY WORK OR SHOP DRAWINGS. THIS DRAWING IS TO BE READ IN CONJUNCTION WITH THE SPECIFICATION AND ALL CONSULTANTS DRAWINGS AND SPECIFICATIONS. THIS DRAWING IS COPYRIGHT AND THE PROPERTY OF BRUCE ROBINSON & ASSOCIATES ARCHITECTS PTY LTD. IT MUST NOT BE RETAINED, COPIED OR USED WITHOUT WRITTEN PERMISSION OF BRUCE ROBINSON & ASSOCIATES ARCHITECTS PTY LTD.

Cx (C-CONSTRUCTION, X - REVISION)

Client: TROPICANA ENTERPRISES PTY LTD

Project: THE TROPICANA RESORT BROOME

Drawing title: SITE PLAN - WHOLE DEVELOPMENT

BRUCE ROBINSON & ASSOCIATES ARCHITECTS PTY LTD ABN 76 259 327 838

UNIT G5, 49 MELVILLE PARADE, SOUTH PERTH, WESTERN AUSTRALIA
TEL: (08) 9367 8000 FAX: (08) 9367 9567 E-MAIL: brassoc@iinet.net.au

www.brucerobinsonassoc.com.au

© 2005

Drawn By: GC
Checked: JM/BR
Date: OCT 06
Scale: 1 : 250
Issue: C-J
Job No: 661
Drawing No: A0005